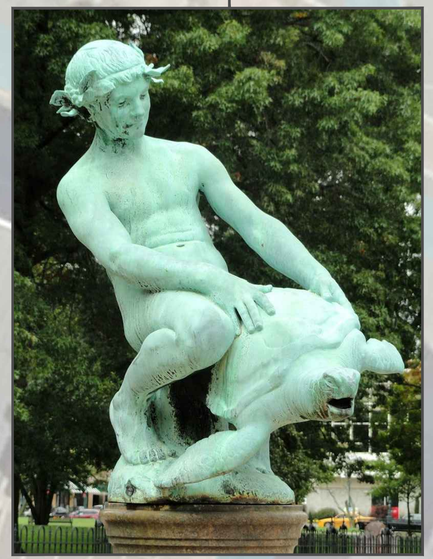

New loading dock

New 2-Story addition

New Two-Story Accessible Entrance

TRUMBULL STREET

Short-Term Parking
33 Spaces

FRANKLIN STREET

1 SITE PLAN
SCALE: 1" = 20'-0"

Crosskey Architects LLC
Architecture Preservation Interiors
750 Main Street, Hartford, CT 06103
T: (860)724-3000 F: (860)724-3013

Notre Dame des Canadiens Reuse Plan

Worcester, MA

Drawn: SM
Date: Mar. 20, 2017
Revisions

Site Plan

SP-1

Copyright © 2015

New loading dock

New entry doors

DRESSING RMS

LOBBY

ELEV

UP

STAIR

New 2-Story addition

RETAIL

ENTERTAINMENT VENUE

MUSIC HALL

STAGE

BATHROOMS

New 2-Story entry addition

ELEV

STAIR

LOBBY

1 GROUND FLOOR PLAN
SCALE: 1/8"=1'-0"

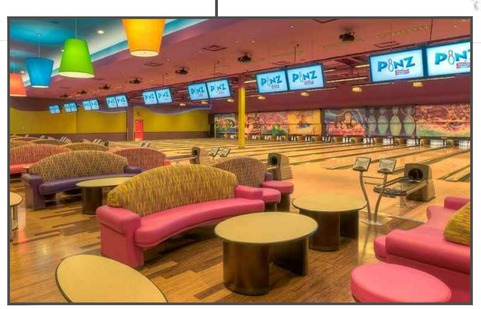

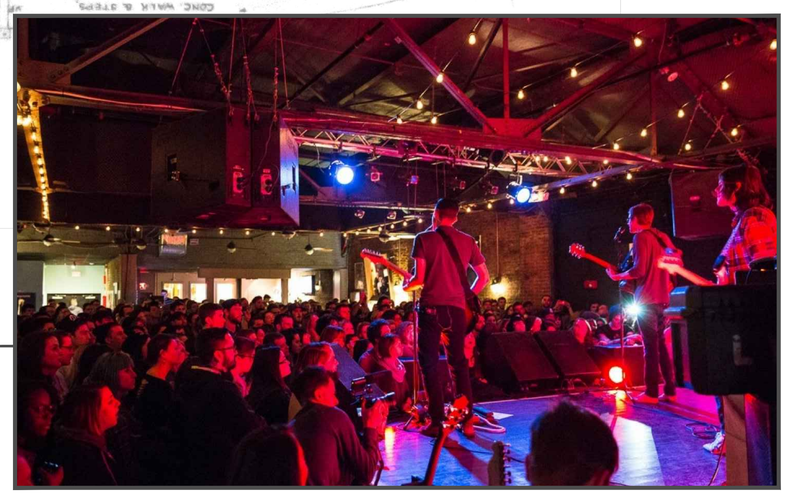

Crosskey Architects LLC
Architecture Preservation Interiors
750 Main Street, Hartford, CT 06103
T: (860)724-3000 F: (860)724-3013

Notre Dame des Canadiens Reuse Plan

Worcester, MA

Drawn: SM
Date: Mar. 20, 2017
Revisions

Ground Floor Plan

A-1

Copyright © 2015

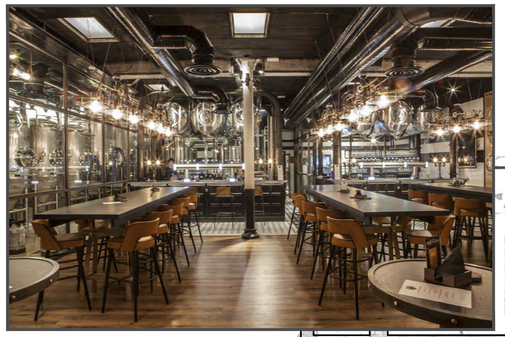

NEW STAIR

SERVICE HALLWAY

LOBBY

ELEV

UP

DN

STAIR

TEST KITCHEN

TOWER BREWERY / RESTAURANT KITCHEN

New 2-Story addition

Food stalls (typ)

ENTRY

INTERNATIONAL MARKET

GREAT HALL

STAGE

RESTAURANT / BREW PUB

BATHROOMS

New 2-Story entry addition

Notre Dame des Canadiens Chapel

ELEV

STAIR

1 FIRST FLOOR PLAN

SCALE: 1/8"=1'-0"

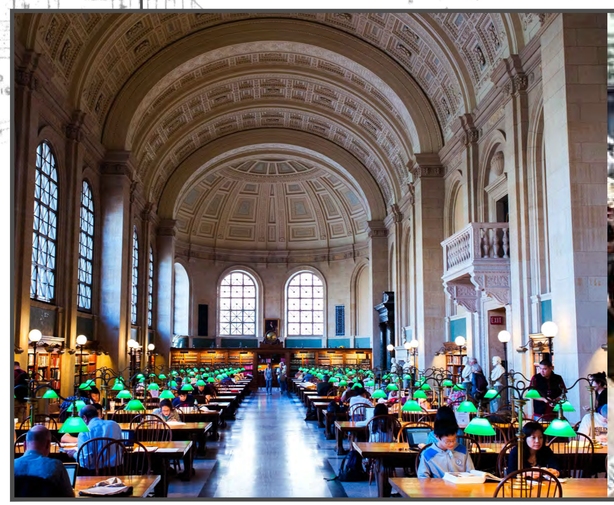

Crosskey Architects LLC
Architecture Preservation Interiors
750 Main Street, Hartford, CT 06103
T: (860)724-3000 F: (860)724-3013

Notre Dame des Canadiens Reuse Plan

Worcester, MA

Drawn: SM

Date: Mar. 20, 2017

Revisions

First Floor Plan

A-2

Copyright © 2015

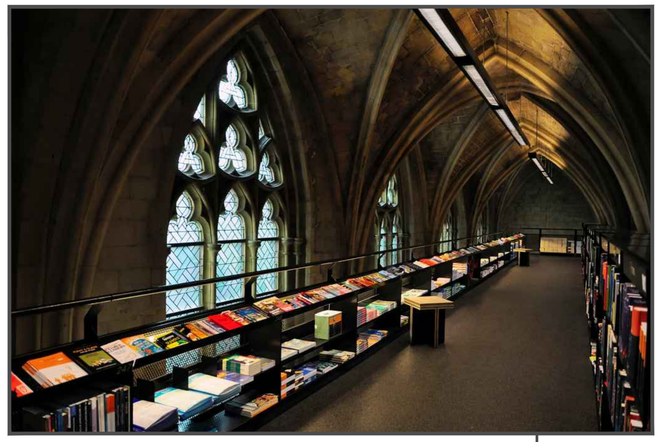

RESTAURANT / BREWPUB ROOFTOP DINING

NEW STAIR

ELEV

TOWER BREWERY

BOOKSTORE

UP

STAIR

DN

Open to below

EXG CHOIR LOFT

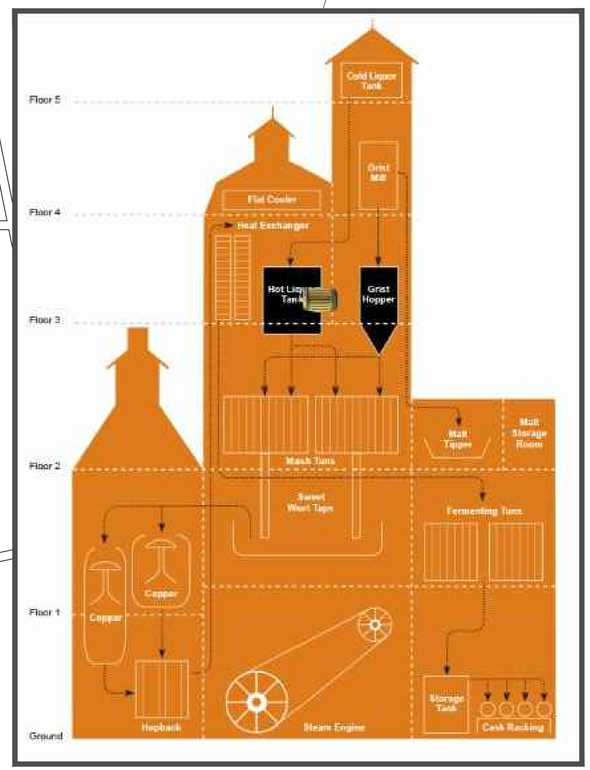

1 MEZZANINE - (SECOND FLOOR)
SCALE: 1/8"=1'-0"

Crosskey Architects LLC
Architecture Preservation Interiors
750 Main Street, Hartford, CT 06103
T: (860)724-3000 F: (860)724-3013

Notre Dame des Canadiens Reuse Plan

Worcester, MA

Drawn: SM
Date: Mar. 20, 2017
Revisions

Second Floor - Mezzanine

A-3

Copyright © 2015

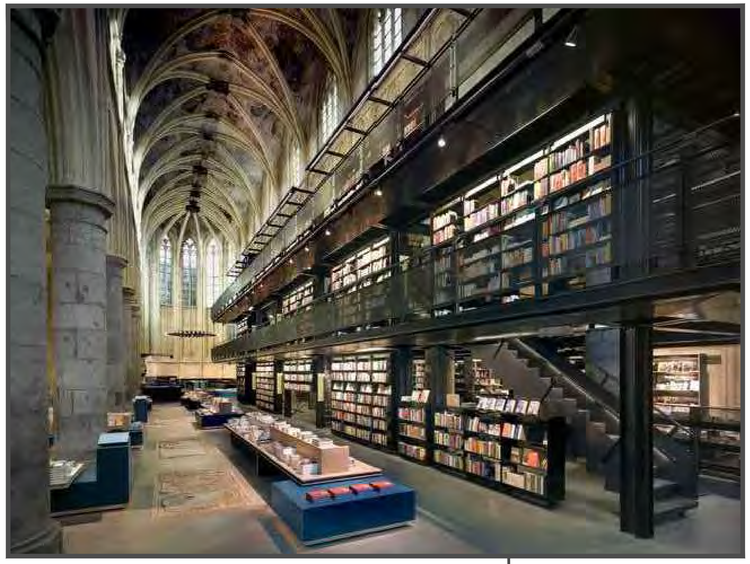

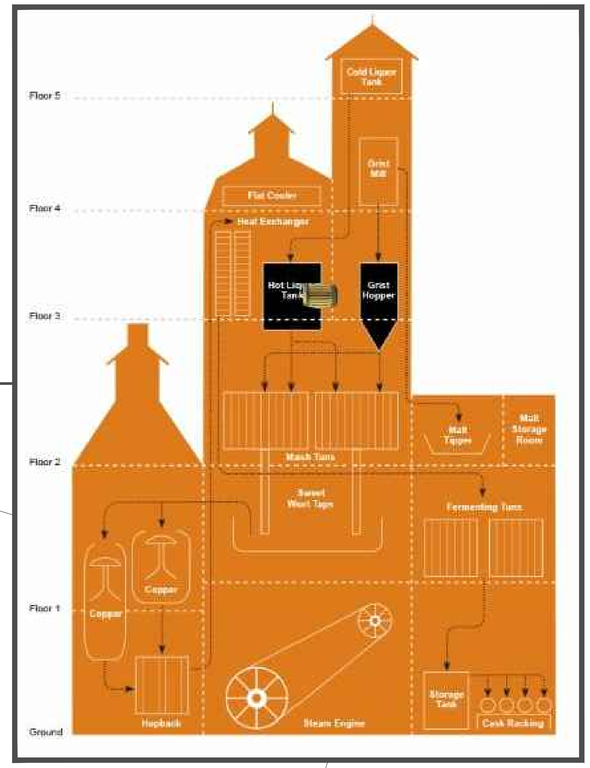

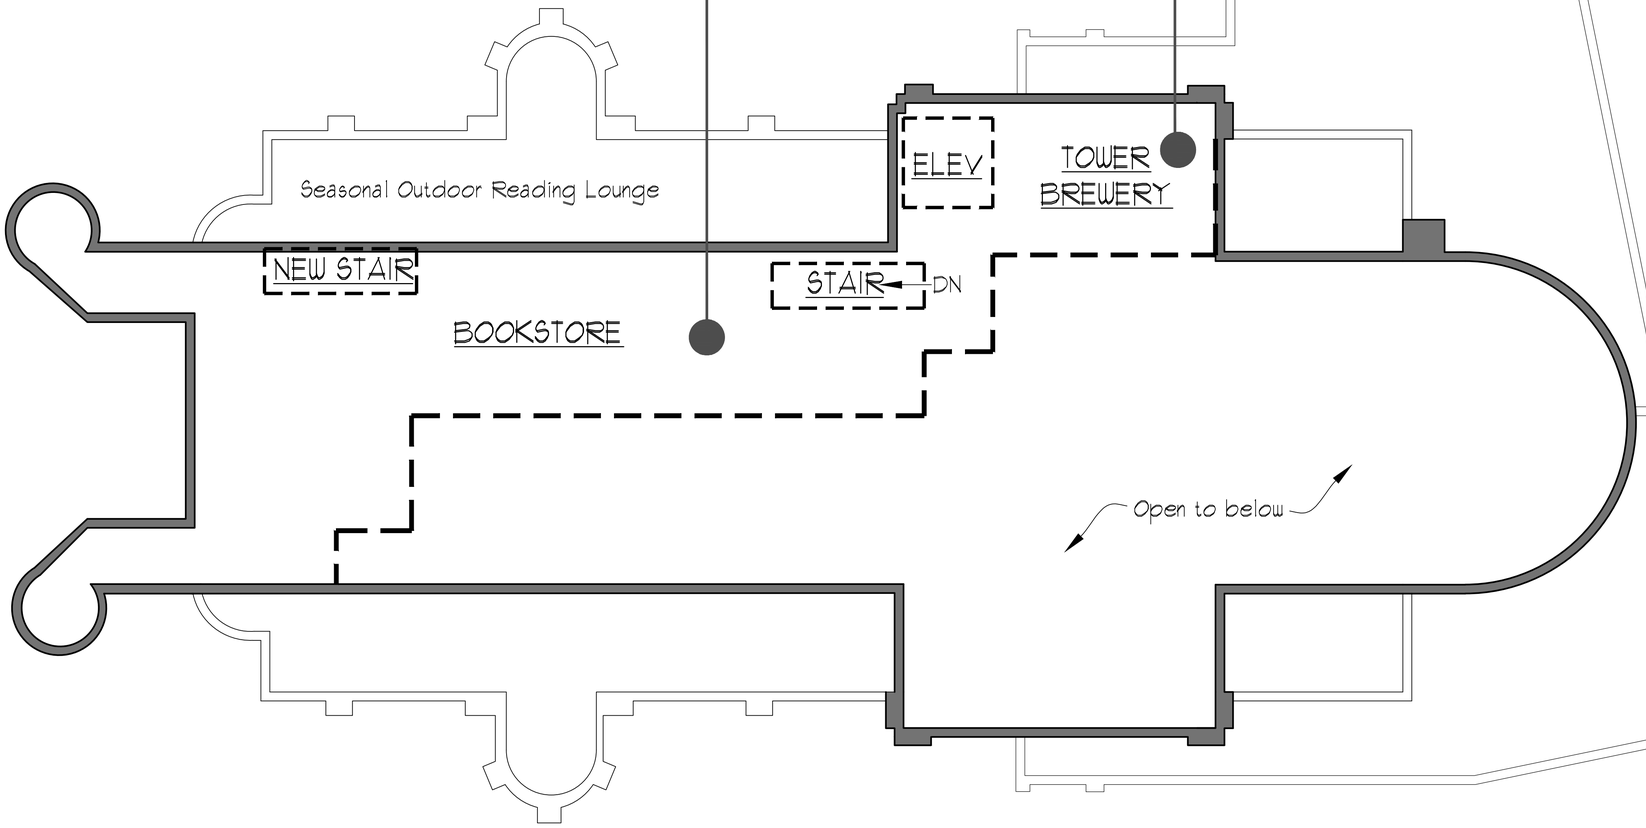

1 MEZZANINE - (THIRD FLOOR)
SCALE: 1/8"=1'-0"

Crosskey Architects LLC
Architecture Preservation Interiors
750 Main Street, Hartford, CT 06103
T: (860)724-3000 F: (860)724-3013

Notre Dame des Canadiens Reuse Plan

Worcester, MA

Drawn: SM
Date: Mar. 20, 2017
Revisions

Third Floor - Mezzanine

A-4

Copyright © 2015